

Date: Tuesday, 4/4/2006 1:32:47 PM
 User: Kim Johnston

Process Sheet

Customer	: CU-DAR001 Dart Helicopters Services	Drawing Name	: RING
Job Number	: 26517		
Estimate Number	: 10858		
P.O. Number	: N/A	Part Number	: D34075
This Issue	: 4/4/2006	S.O. No.	: N/A
Prsht Rev.	: NC	Drawing Number	: D3407 REV C
First Issue	: N/A	Project Number	: N/A
Previous Run	: 24889	Drawing Revision	: C
	Type : MACHINED PARTS	Material	: N/A
Written By	: <u>See Comment Below</u>	Due Date	: 4/14/2006
Checked & Approved By	: <u>06.04.04</u>	Qty:	<u>29</u> Um: Each
Comment	: Est Rev: A New Issue 05-11-22 JLM		

Additional Product

Job Number:



Seq. #:

Machine Or Operation:

Description :

1.0

M174R3000

Inventory



Comment: Qty.: 0.0306 f(s)/Unit Total: 0.9167 f(s)
 Material: 17-4ph SS Round Bar Ø3.000(M17-4-R3.000)
 Identify for D3407-5
 Batch: M18742 MS 06/04/12

2.0

MORI SEIKI

MORI SEIKI CNC LATHE LARGE



Comment: MORI SEIKI CNC LATHE LARGE

1-Turn as per Folio FA598 Rev: AA & Dwg D3407 Rev: C

2-Deburr

MS/J-F06/04/1229

3.0

QC2

INSPECT PARTS AS THEY COME OFF MACHINE



Comment: INSPECT PARTS AS THEY COME OFF MACHINE

MS/J.F06/04/1229

4.0

QC8

SECOND CHECK



Comment: SECOND CHECK

SA06.04.1329

5.0

PACKAGING 1

PACKAGING RESOURCE #1



Comment: PACKAGING RESOURCE #1

Identify and Stock

Location: ST433AP06/04/1329

Dart Aerospace Ltd

W/O:		WORK ORDER CHANGES					
DATE	STEP	PROCEDURE CHANGE	By	Date	Qty	Approval Chief Eng / Prod Mgr	Approval QC Inspector

Part No: _____ PAR #: _____ Fault Category: _____ NCR: Yes ☒ No ☐ DQA: ☒ ☐ Date: 06/04/17
 QA: N/C Closed: _____ Date: _____

NCR:		WORK ORDER NON-CONFORMANCE (NCR)						
DATE	STEP	Description of NC Section A	Corrective Action Section B			Verification Section C	Approval Chief Eng	Approval QC Inspector
			Initial Chief Eng	Action Description Chief Eng	Sign & Date			

NOTE: Date & initial all entries

Date: Tuesday, 4/4/2006 1:32:47 PM
User: Kim Johnston

Process Sheet

Customer: CU-DAR001 Dart Helicopters Services

Drawing Name: RING

Job Number: 26517

Part Number: D34075

Job Number:



Seq. #:

Machine Or Operation:

Description :

6.0

DC

DOCUMENT CONTROL



Comment: DOCUMENT CONTROL
Inspection Level 21

SD 06/04/17 (29)

Job Completion



U 06/04/17


W/O:		WORK ORDER CHANGES					
DATE	STEP	PROCEDURE CHANGE	By	Date	Qty	Approval Chief Eng / Prod Mgr	Approval QC Inspector

Part No: _____ PAR #: _____ Fault Category: _____ NCR: Yes No DQA: _____ Date: _____

QA: N/C Closed: _____ Date: _____


NCR:		WORK ORDER NON-CONFORMANCE (NCR)						
DATE	STEP	Description of NC Section A	Corrective Action Section B			Verification Section C	Approval Chief Eng	Approval QC Inspector
			Initial Chief Eng	Action Description Chief Eng	Sign & Date			

NOTE: Date & initial all entries

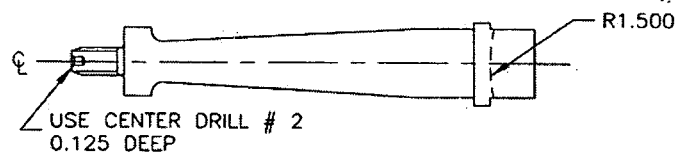

RELEASED

05.09.12

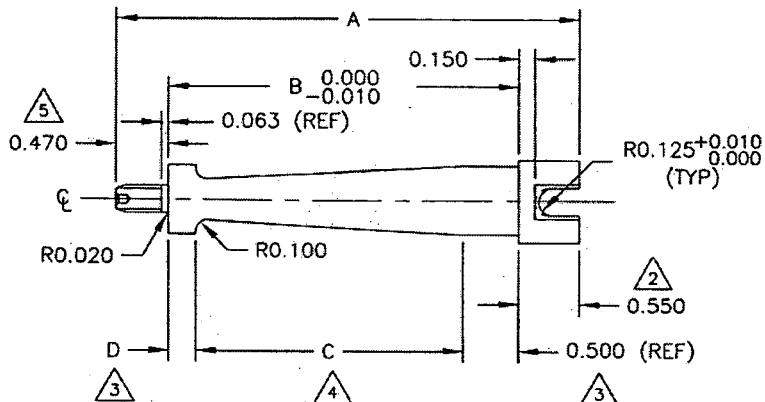

PART NUMBER	A	B	C	D
D3407-1	5.270	4.250	3.250	0.500
D3407-3	4.325	3.305	2.555	0.250



D3407-1/-3 STEM

D3407-1 AND D3407-3 STEM:


- 1) MATERIAL: 17-4 PH SS ROUND BAR (REF DART SPEC. M17-4-R0.750)
- 2) $\phi 0.750$ O.D.
- 3) $\phi 0.625$ O.D.
- 4) MACHINE UNIFORM TAPER FROM $\phi 0.363$ O.D. TO $\phi 0.625$ O.D.
- 5) 1/4-28 UNF THREAD WITH 0.063 GRIP, CLASS 2A
- 6) MACHINE ALL INSIDE EDGES WITH A 0.010 RADIUS
- 7) UNLESS OTHERWISE INDICATED
- 8) TOLERANCES ARE PER DART QSI 018 UNLESS OTHERWISE NOTED

D3407-5 RING:

- 9) MATERIAL 17-4 PH SS ROUND BAR (REF DART SPEC. M17-4-R3.000)
- 10) TOLERANCES ARE PER DART QSI 018 UNLESS OTHERWISE NOTED

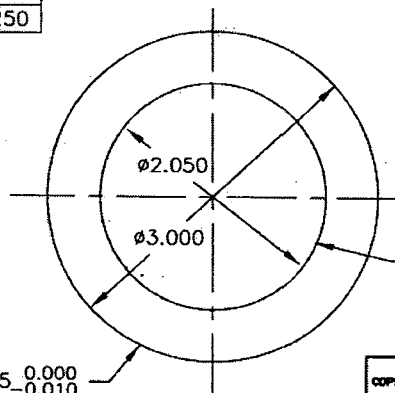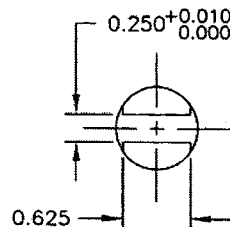

D3407-5 RING

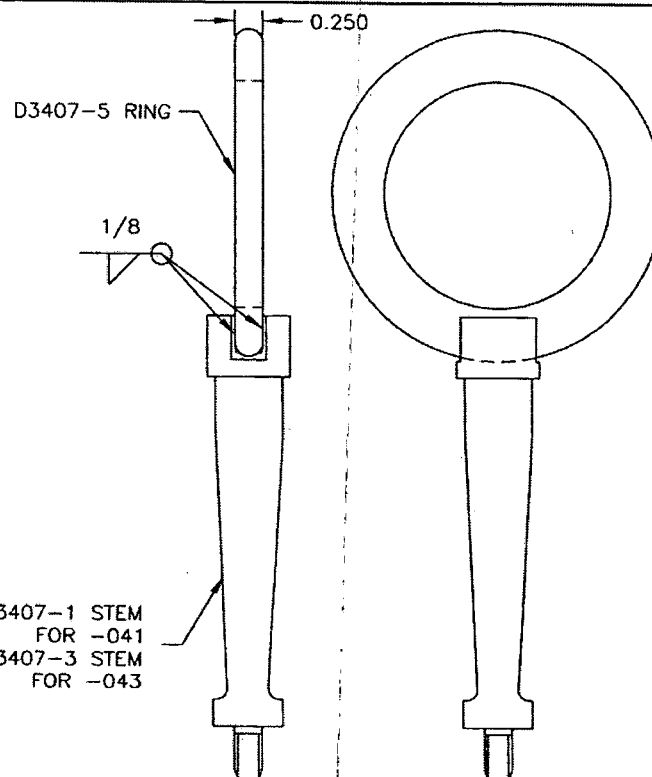

USE D3407-1 STEM FOR -041
USE D3407-3 STEM FOR -043

D3407-041 AND D3407-043 TOW RING:

- 11) WELD PER QSI 004 ON ALL EDGES BETWEEN STEM AND RING
- 12) FINISH: POWDER COAT WHITE (REF 4.3.5.2) PER DART QSI 005 4.3 (EXCEPT THREADS)
- 14) TOLERANCES ARE PER DART QSI 018 UNLESS OTHERWISE NOTED

DEBURR 0.010 TO 0.020

C	05.09.09	-1/-3 LONGER FOR FIT W/ WASHER
B	05.06.17	UPDATE DIAMETER, THREAD CLASS ADDED
A	05.03.16	NEW ISSUE
DESIGN	CP	DRAWN BY CP
CHECKED	CP	APPROVED
DATE	05.09.09	TOW RING
DRAWING NO.	D3407	REV. 0
SHEET 1 OF 1		SCALE 1:1

COPYRIGHT © 2006 BY DART AEROSPACE USA, INC.
THIS DOCUMENT IS PRIVATE AND CONFIDENTIAL AND IS SUPPLIED ON THE EXPRESS CONDITION THAT IT IS NOT TO BE USED FOR ANY PURPOSE OR COPIED OR COMMUNICATED TO ANY OTHER PERSON WITHOUT WRITTEN PERMISSION FROM DART AEROSPACE USA, INC.

WORK ORDER
NO. 26517
SHOP COPY
RETURN TO
ENGINEERING
CONTROLLED COPY
NOT TO AMENDMENT
WITHOUT NOTICE

26517

3407-5

Don. Ten Ring Rev: C

Page 1 of 1

Inspection DWG:

FIRST ARTICLE INSPECTION CHECKLIST



First Article




Prototype

[illegible]

06/04/12

Audited by:



Prototype Approval:

Date:

06/04/12

Date:

Rev.	Date	Change
		not issue

Revised by

Approved

KJ:RF